




Filename: arch001\arch001\arch001\multilayers (3).dwg Plotted: 12/2/2006 11:15:39 AM Plot Device: DWG EPlot.pc3 Page Setup: ----- Plotted by: Compas, Inc.

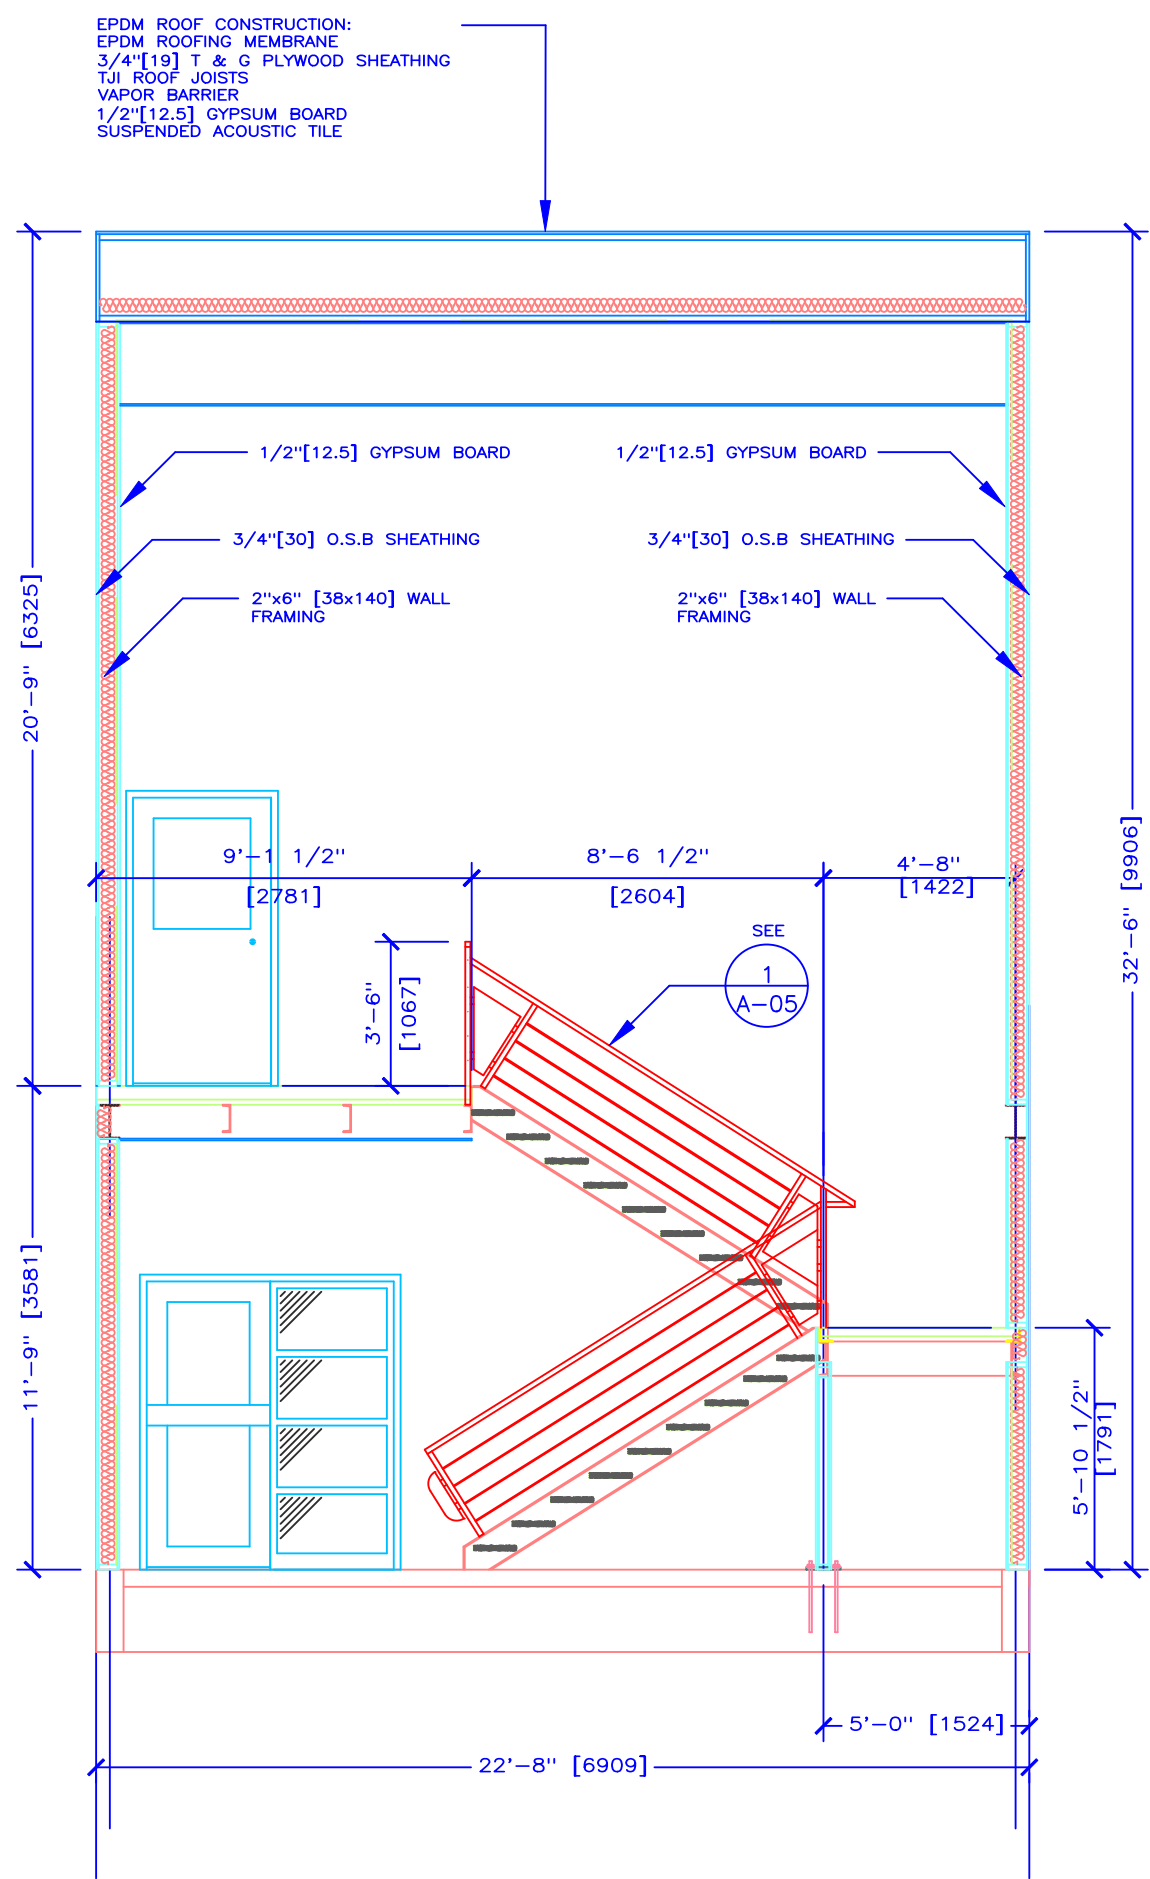


1 STAIR SECTION 1
Scale: 1/4" = 1'-0"

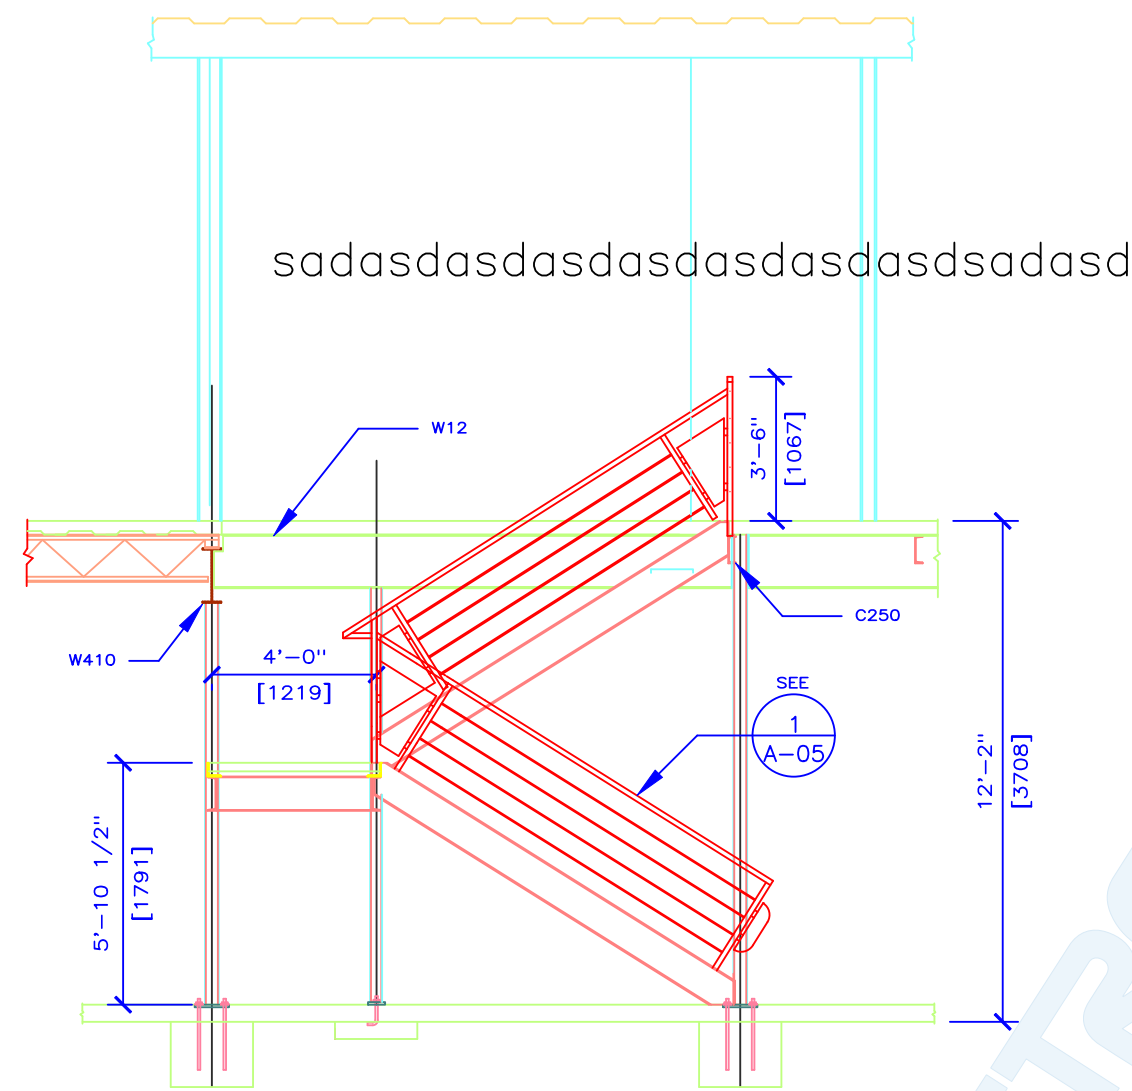

2 STAIR SECTION 2
Scale: 1/4" = 1'-0"

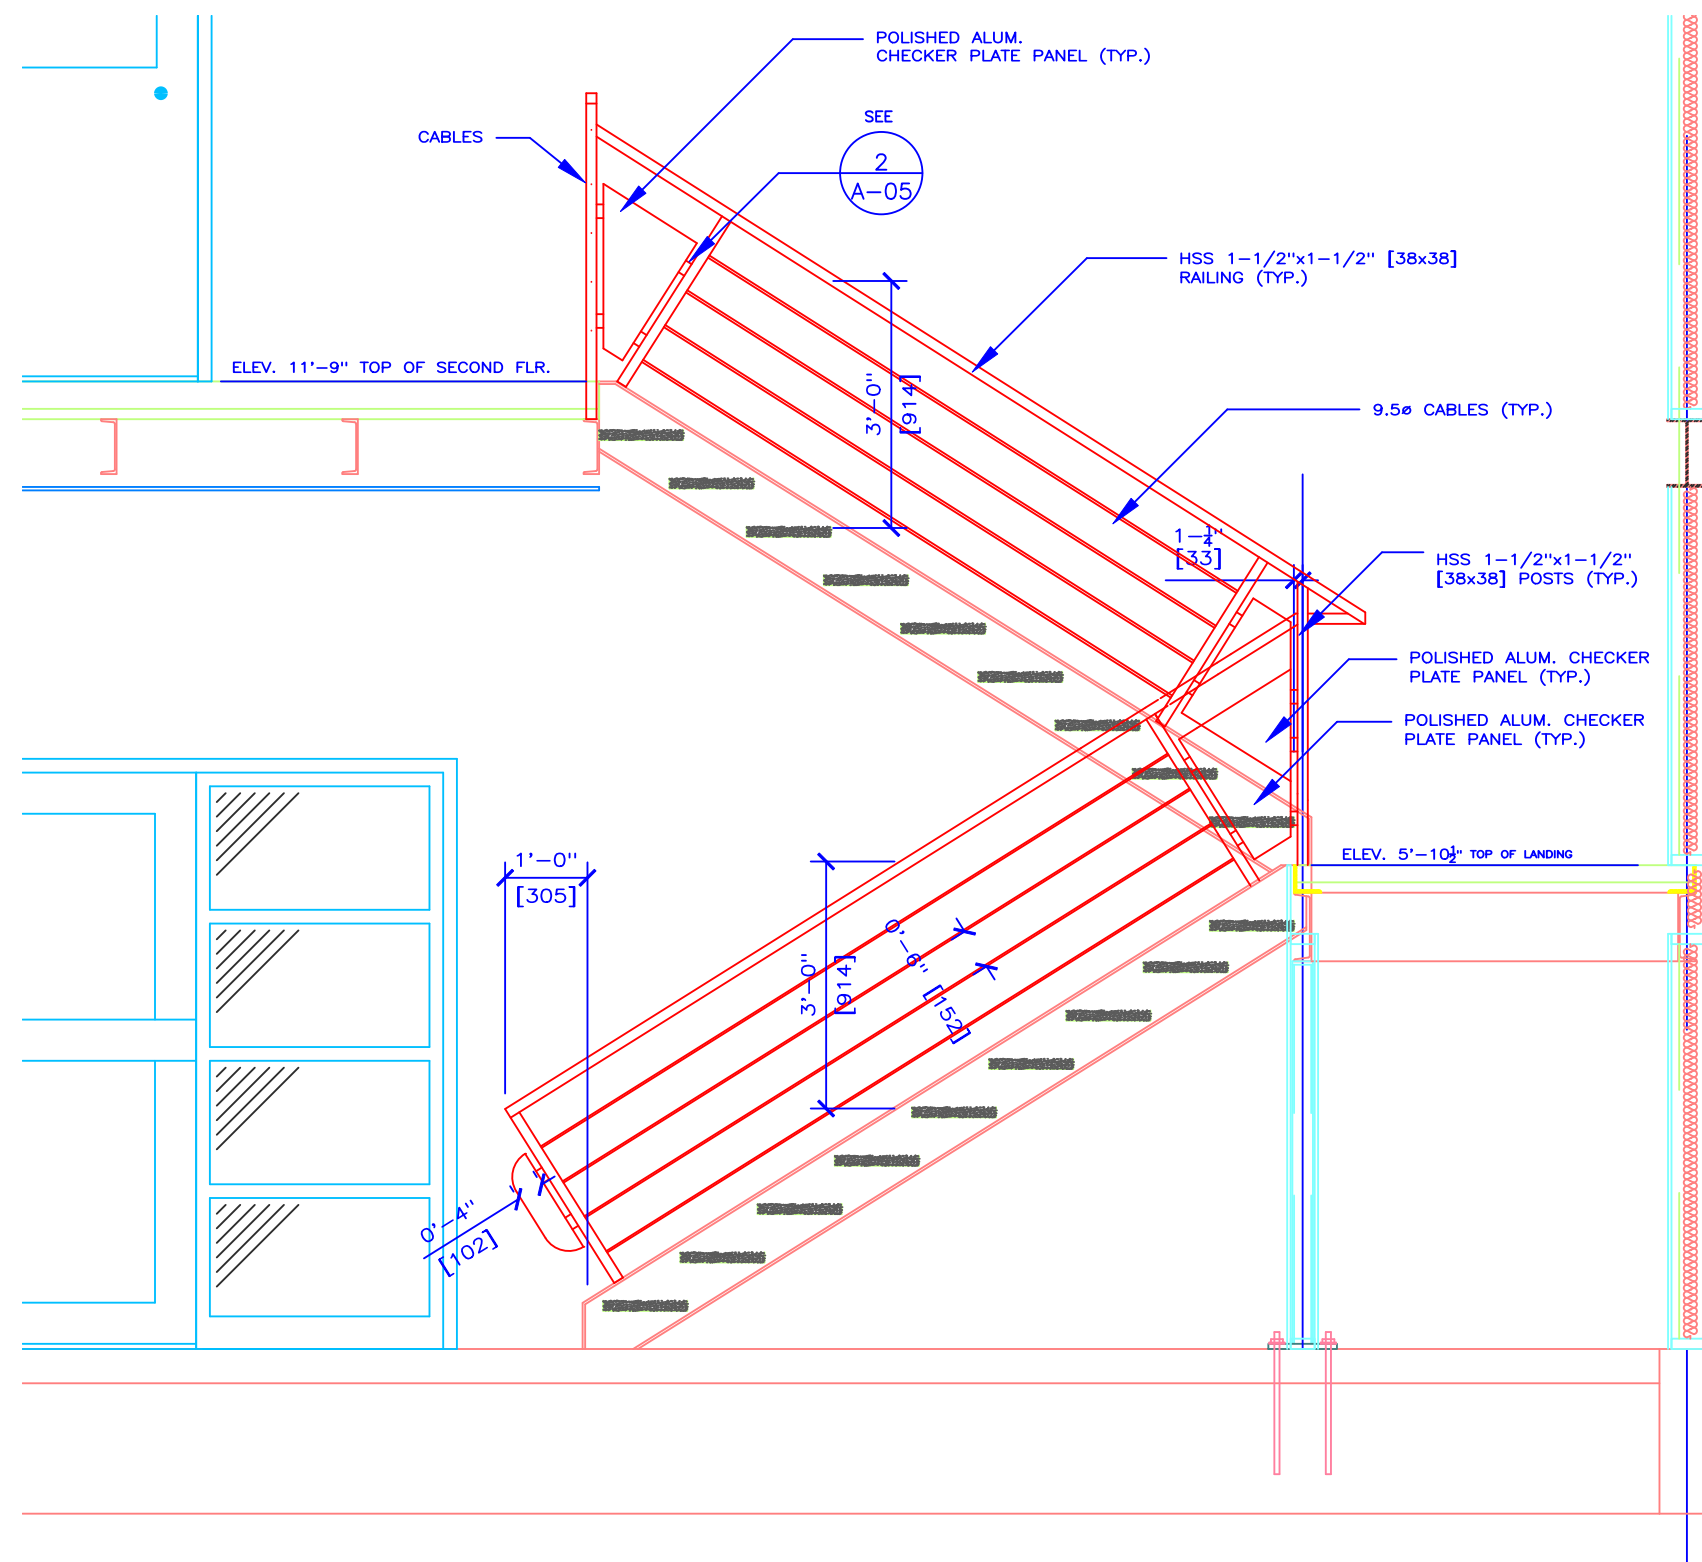

1 STAIR DETAIL 1
Scale: 1/2" = 1'-0"

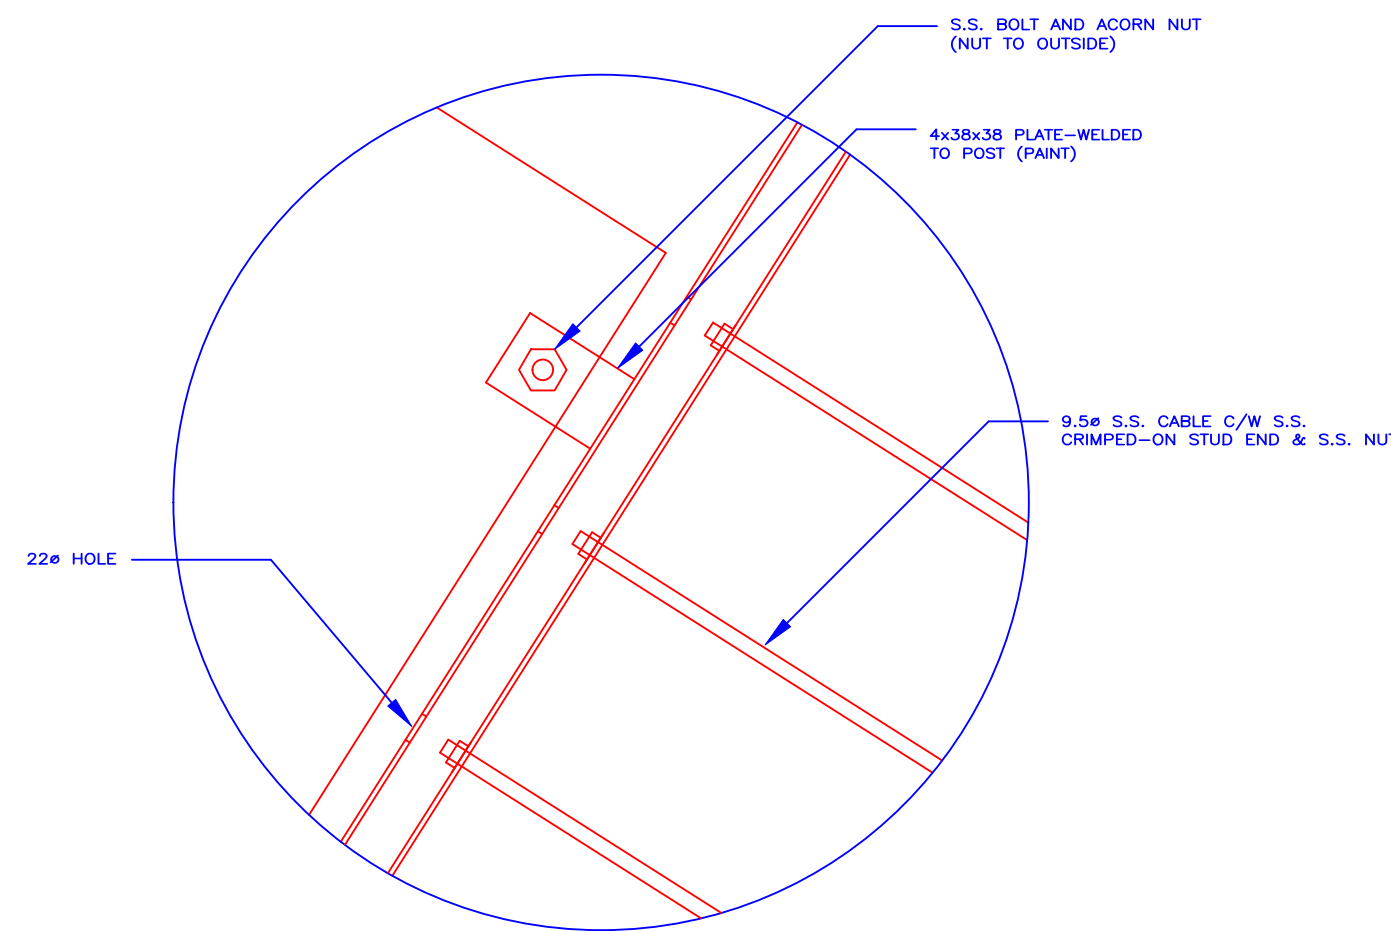

2 STAIR DETAIL 2
Scale: 3" = 1'-0"

JBS ENGINEERING INC.
CONSULTING ENGINEERS

SASKATOON SASKATCHEWAN

REV	REVISION	DATE
B	GENERAL REVISION	17/12/01
A	RELEASED FOR BLDG. PERMIT	20/11/01

revisions

project
INTERNATIONAL ROAD DYNAMICS
ADDITION - PHASE1
321 FIRST ST.
SASKATOON, SK 99999

client
ALLAN CONSTRUCTION LTD.
123 MAIN ST.
SASKATOON, SK 99999

content
STAIR SECTIONS
DETAILS

drawn by; NWP
checked by; SR
date; JAN. 2003
drawing no.

A-05

